VECTORWORKS EDUCATIONAL VERSION

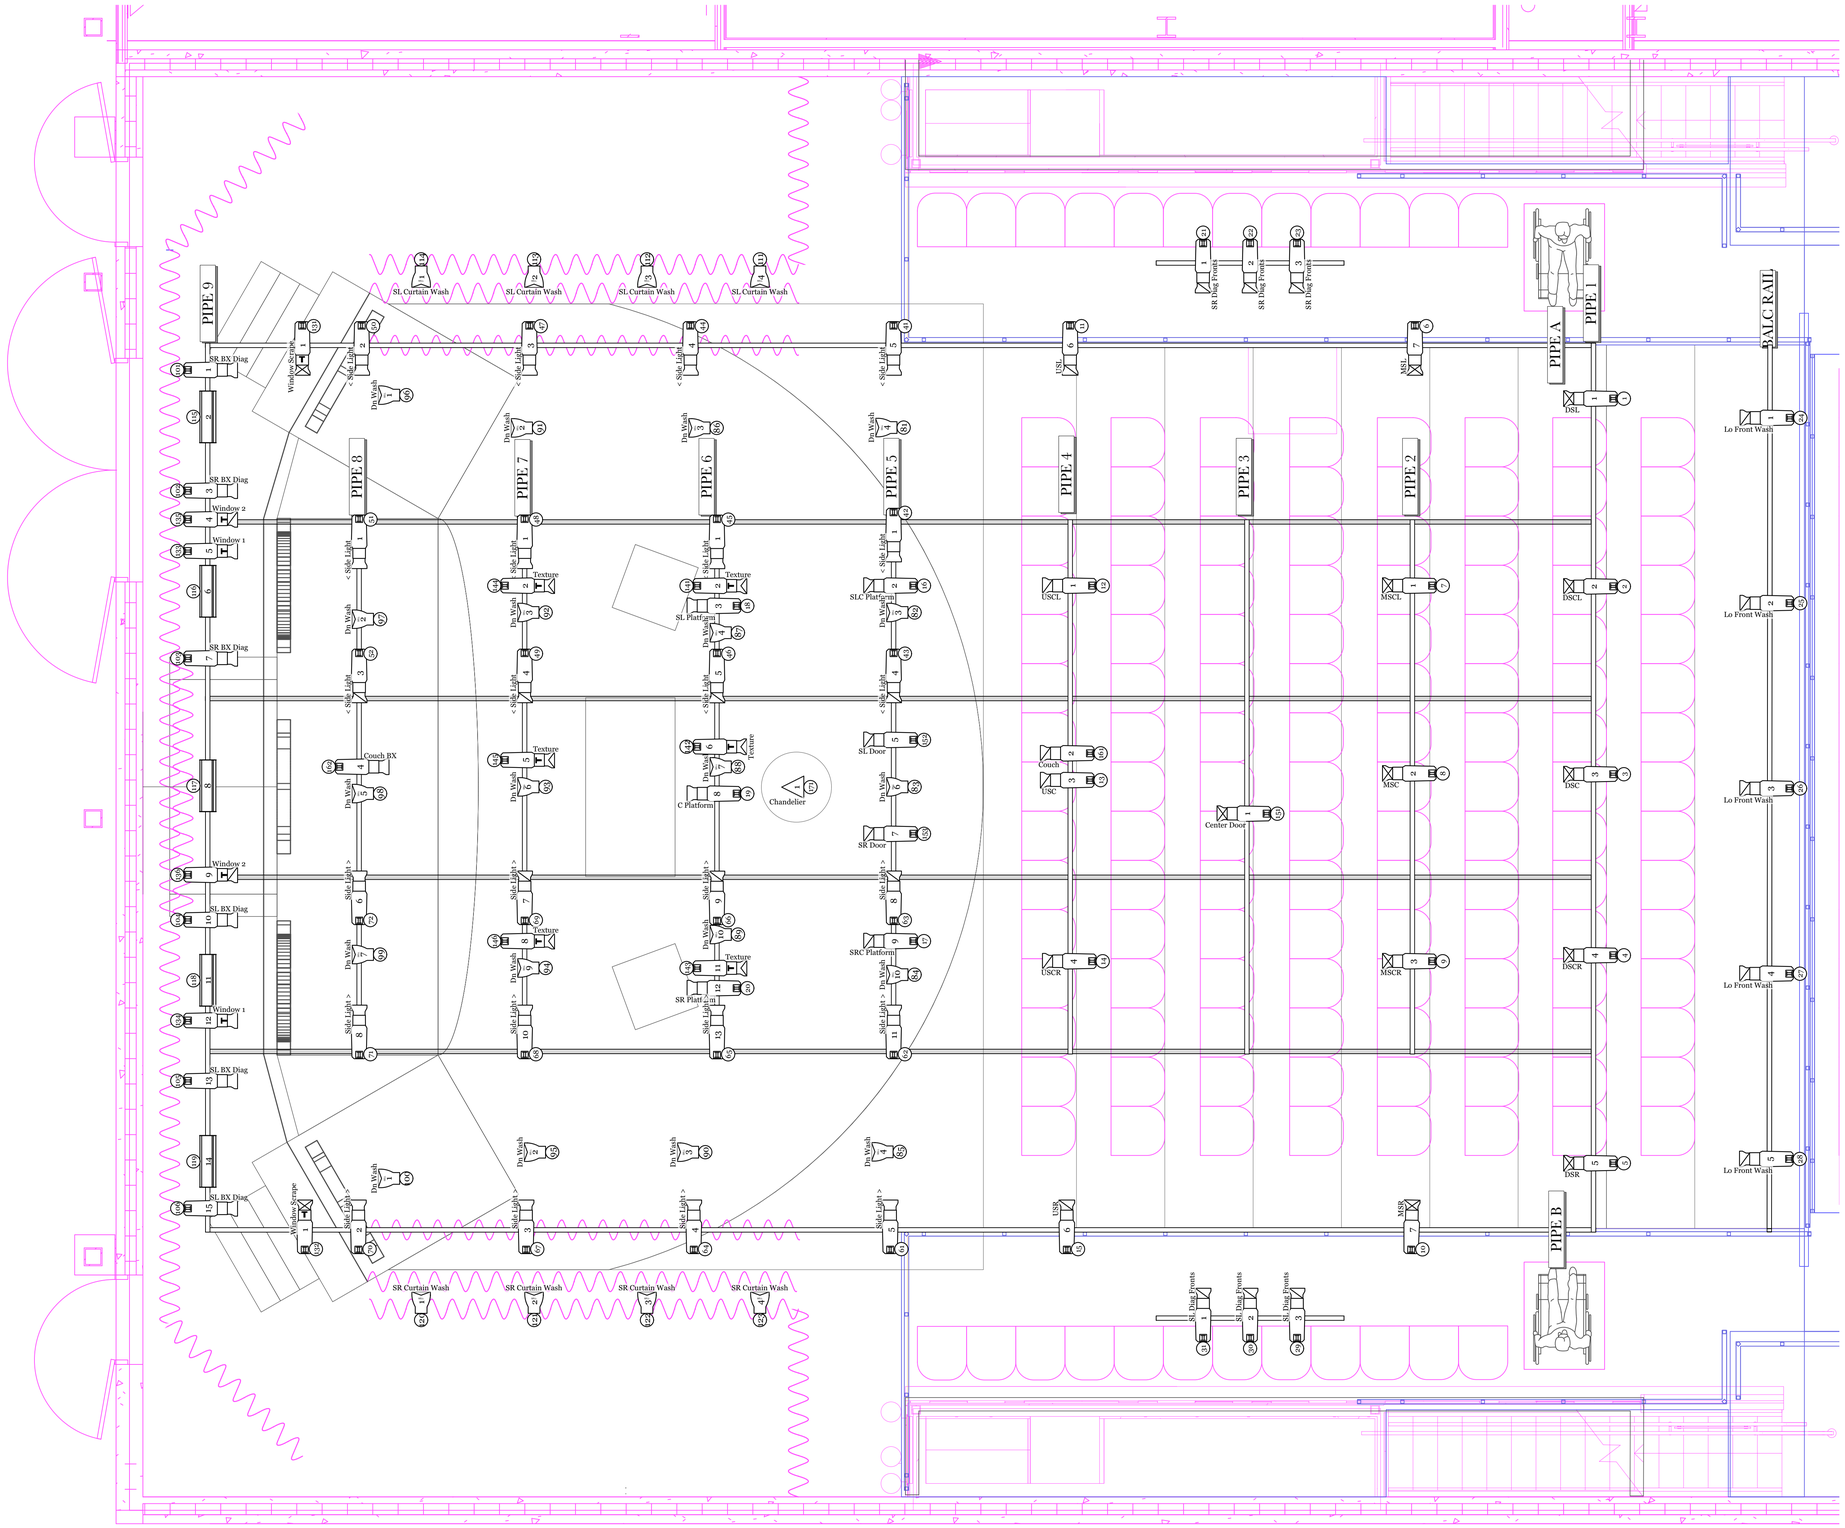

KEY TO INSTRUMENTATION

- ETC S4 LED2LS 19° @171w
- ETC S4 LED2LS 26° @171w
- ETC S4 LED2LS 36° @171w
- ETC S4 LED2LS 50° @171w
- ETC D40 Lustr SelH40 @110w
- Altman Spectra Cyc @200w
- Unique Solutions 2.1 @13kw
- LED Practical

LEGEND

Color
Purpose
Degree
Gobo
Unit #
Channel

GENERAL NOTES:

- Please have both cuts of R119 & R132 on hand for focus
- Please drop all color, accessories, and templates prior to focus
- No substitutions or alterations shall be made without the consent of the Lighting Designer
- See Deck Plot for window gobo requirements
- See corresponding paperwork for color, template, and fx

REV	REVISION	DATE
REV	REVISION	DATE
REV	REVISION	DATE
REV	REVISION	DATE
REV	REVISION	DATE
REV	REVISION	DATE

MILLIKIN UNIVERSITY

School of Theater and Dance
1184 W. Main St. Decatur, IL 62522

The Learned Ladies

DIRECTED BY ..... Jefferson Farber
LIGHTING BY ..... Trey Brazeal
SCENERY BY ..... Brendan Greene-Walsh
COSTUMES BY ..... Abby Urquhart
SOUND BY ..... Dee Enti-Williams
ASS'T LD ..... Dylan Hill

Kentrell M. Brazeal

TBRAZEAL Lighting Designer

tbrazealdesign@gmail.com www.tbrazealdesigns.com

THIS DRAWING REPRESENTS VISUAL CONCEPTS AND CONSTRUCTION SUGGESTIONS ONLY. IT DOES NOT REPLACE THE KNOWLEDGE AND ABILITY OF A LICENSED STRUCTURAL ENGINEER. THE DESIGNER IS UNQUALIFIED TO DETERMINE THE STRUCTURAL APPROPRIATENESS OF THIS DESIGN AND WILL NOT ASSUME RESPONSIBILITY FOR IMPROPER ENGINEERING OR USE.

SCALE:	*Arch D- 0'-3/8"=1'-0"*
DRAWN BY:	*Tre Brazeal*
CREATED:	*February 14, 2021*
REVISED:	
FILE:	

PLATE: 1 of 2

LX PLOT

VECTORWORKS EDUCATIONAL VERSION